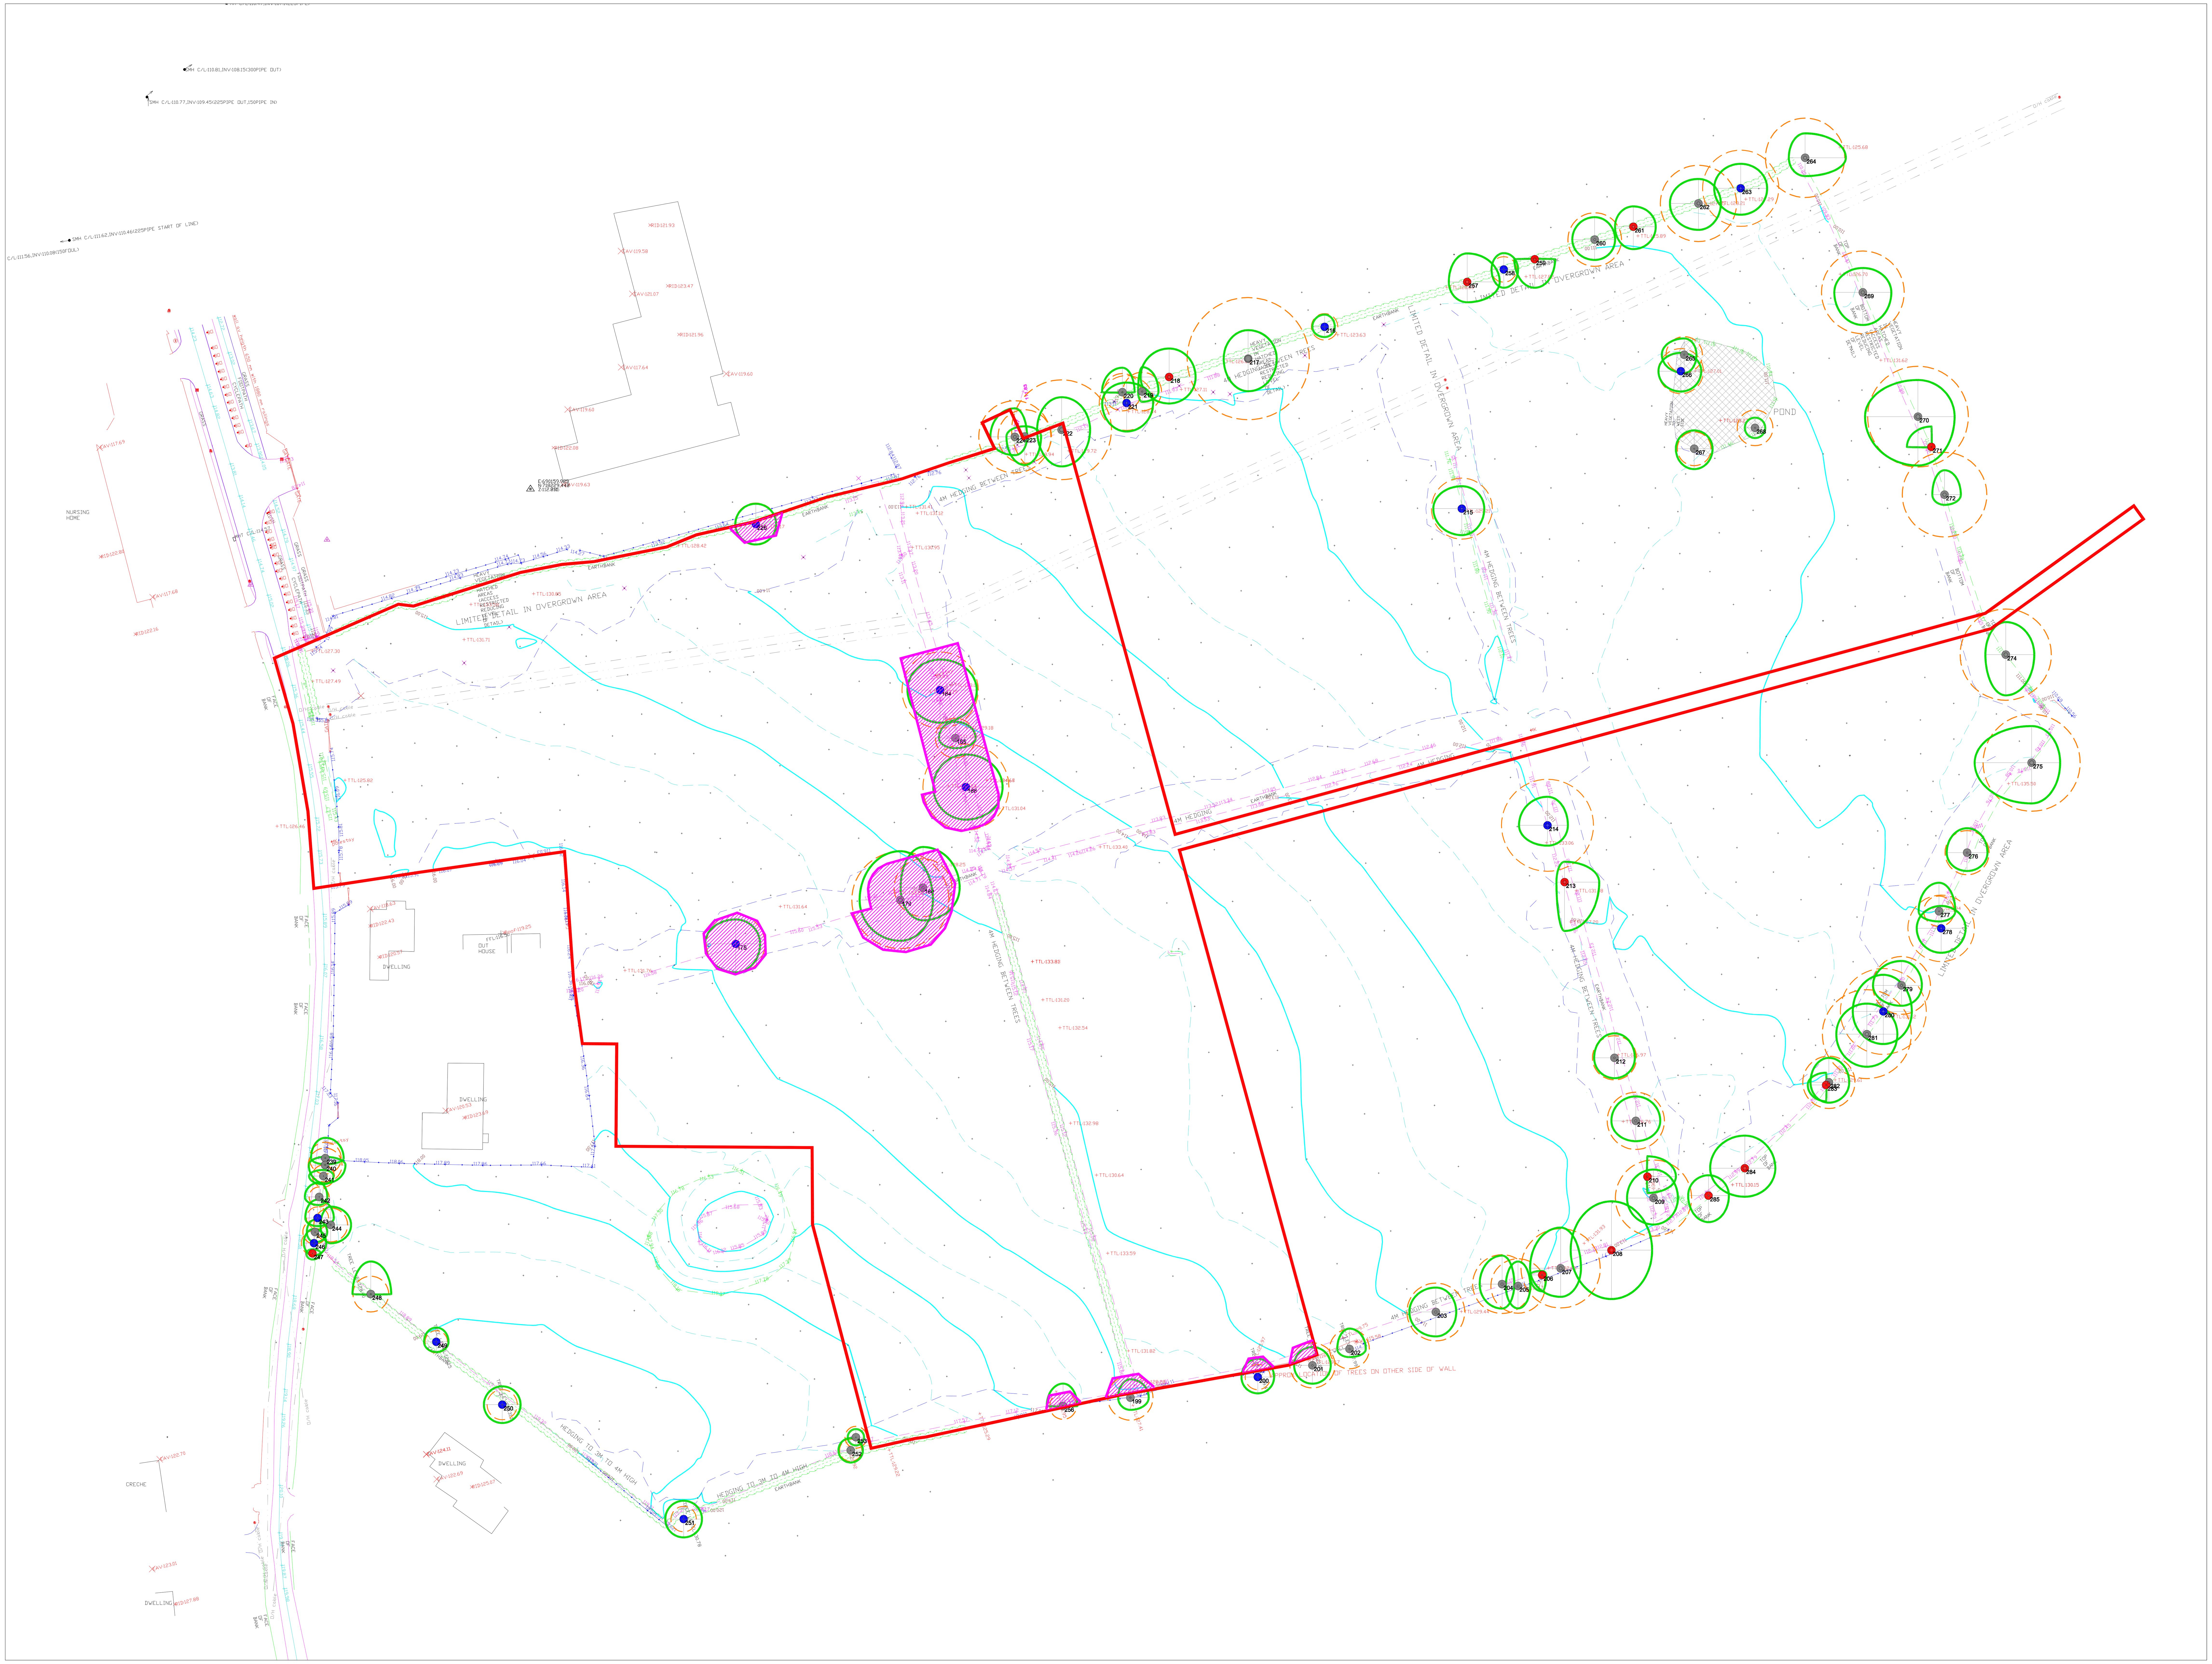

The Tree File

Consulting Arborists

Brookfield House
Carysfort Avenue
Blackrock
Co Dublin

Tel. 01 2833500
Fax. 01 2833592
e-mail - thetreefile@eircom.net

Graphic Representation of Tree and Protection Zone

Canopy Extent
Cardinal Radii
Category Code
Stem Circumference

Canopy is drawn to account for any natural asymmetry or imbalance. Crown Representation is scaled to account for north, east, west and south radii.

Root Protection Area (RPA)
This area relates the "RPA" radius as defined in the Tree Survey Table and is measured from the tree centre.
This area defines the preliminary Construction Exclusion Zone (CEZ) that must be protected by fencing from the potentially damaging affects of construction activity.

Category "A" Trees (Green Button)
Category "B" Trees (Blue Button)
Category "C" Trees (Gray Button)
Category "U" Trees (Red Button)

Location Of Primary Construction Exclusion Fencing
Area Of Primary Construction Exclusion Fencing

Client : Kildare County Council
Scale : 1:750 Date : March 2017
Project : 74 no. residential units at Craddockstown Road, Cradockstown Demesne, Naas, Co Kildare
Description : Tree Protection Plan
Drawing Title : Craddockstown Road-TPP-03-17

This Drawing is Copyright - © The Tree File Ltd 2017

Craddockstown Road-TPP-03-17 1/1 _ Scale 1:750 @ A1

This is a colour coded drawing that will by difficult or impossible to interpret if reproduced in black and white